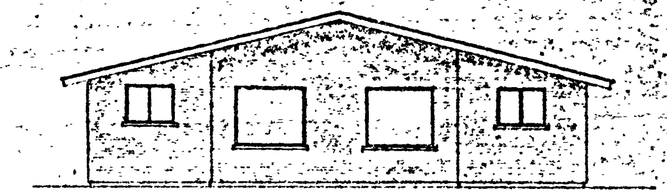

FRONT ELEVATION STYLE 'A'

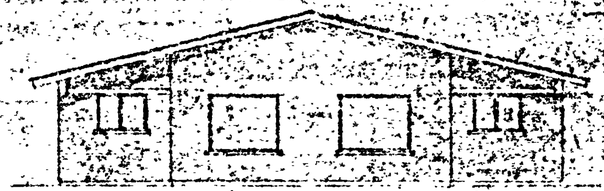

FRONT ELEVATION STYLE "E"

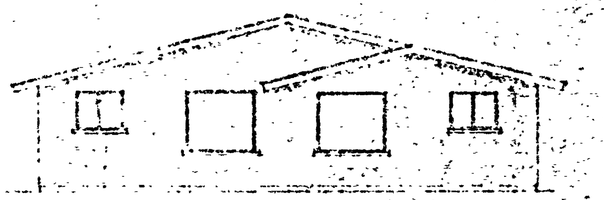

FRONT ELEVATION STYLE 'B' BEDROOM BUNGALOW

FRONT ELEVATION STYLE 'C'

FRONT ELEVATION STYLE 'D'

ALTERNATE FRONT ELEVATIONS SCALE 1/8"=1'-0"

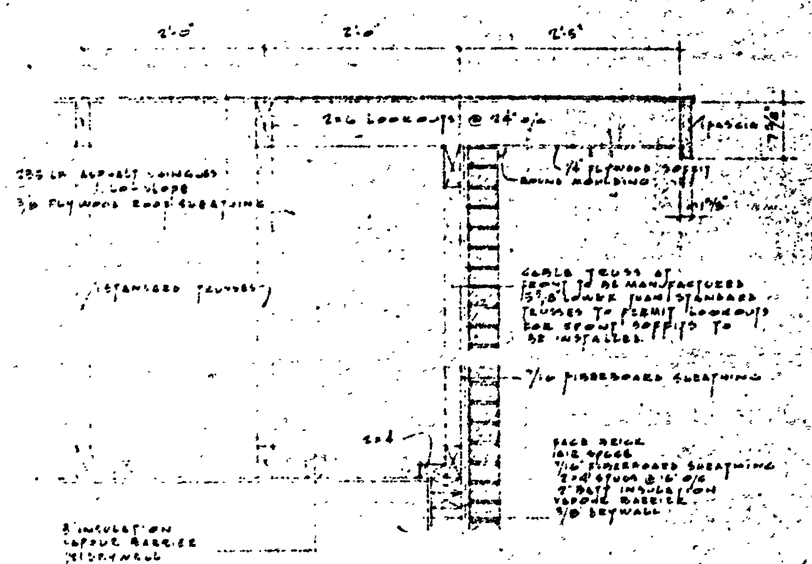

TYPICAL DETAIL THRU GABLE END ASSEMBLY
SCALE 1" = 1'-0"

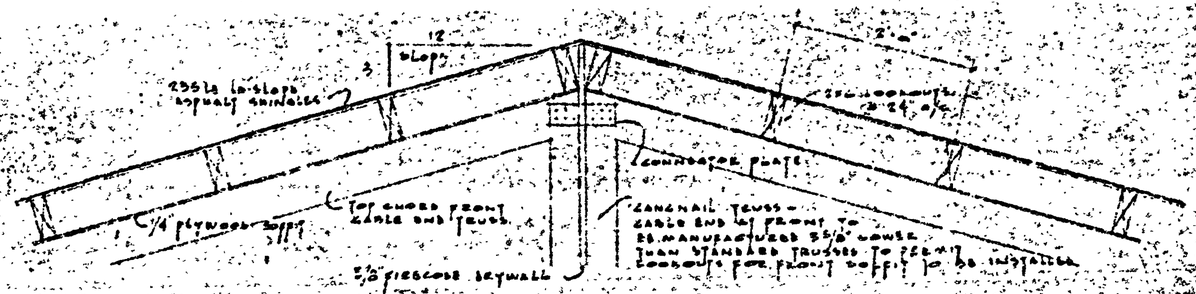
12
3
SLOPE
235 LB LO-SLOPE ASPHALT SHINGLES
2'-0"
2x6 LOOKOUTS @ 24" o/c
CONNECTOR PLATE
1/4 PLYWOOD SOFFIT
2x4 CHORD FROM GABLE END TRUSS
GANGNAIL TRUSS - GABLE END TRUSS TO BE MANUFACTURED 5 1/2" DEEP JOIST STANDARD TRUSSES TO PERMIT LOOKOUTS FOR STRAIGHT SOFFIT TO BE INSTALLED
5/8 FIRECODE DRYWALL

DETAIL B TYPICAL DETAIL OF GABLE END TRUSS ASSEMBLY SCALE 1"=1'-0"

M3665-A06

HEALWAY BUILDERS LIMITED PORT ARTHUR ONTARIO

EN-67-03

SHEET NO. 4 OF 4